


Name of Work: Improvements to Roads and Drains at 3rd, 4th and 5th Main Road
Chamundeshwari Layout in Ward No. 10 (Doddabommasandra) Vidyaranyapura
Sub Division.

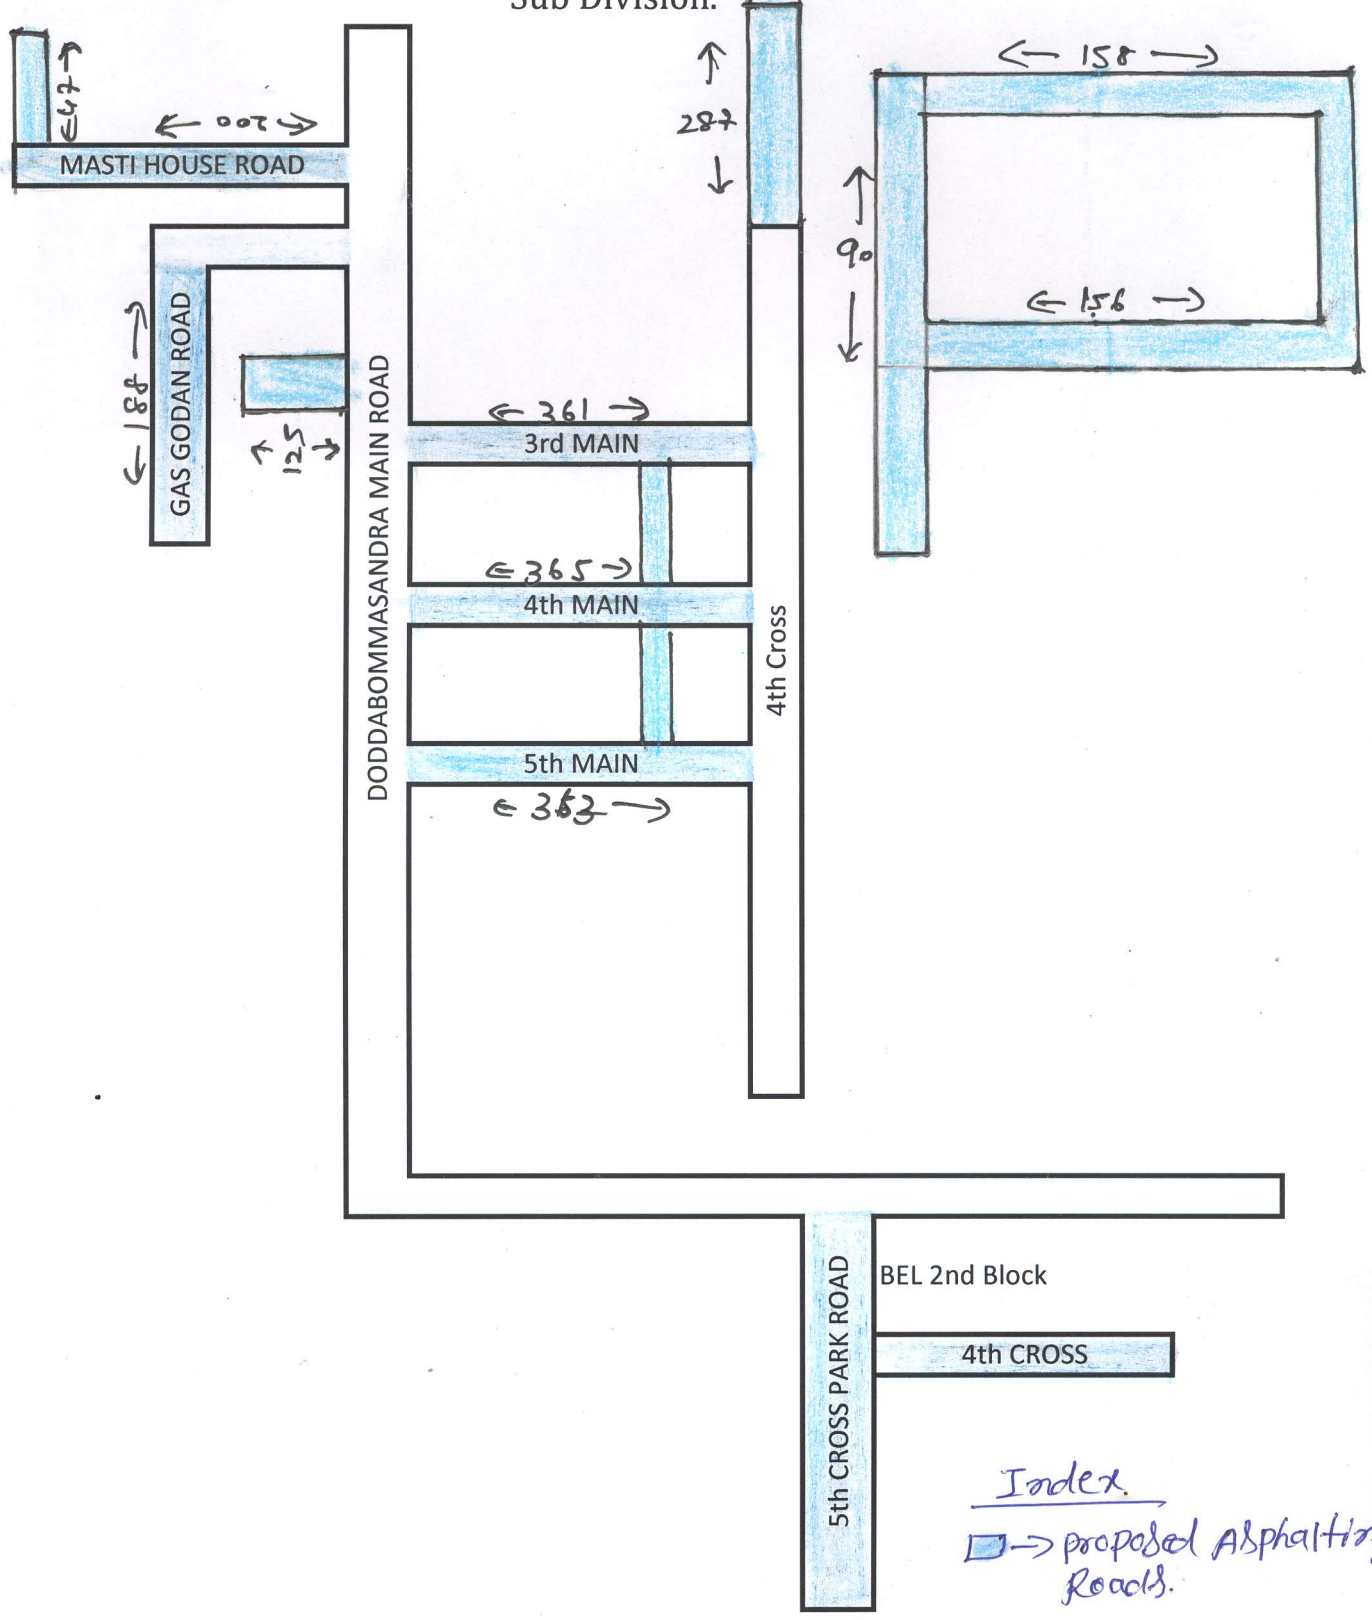

Zadhaw
AE W-10.

Chamundeshwari
Assistant Executive Engineer
Vidyaranyapura Sub Division
BBMP, Bangalore - 97